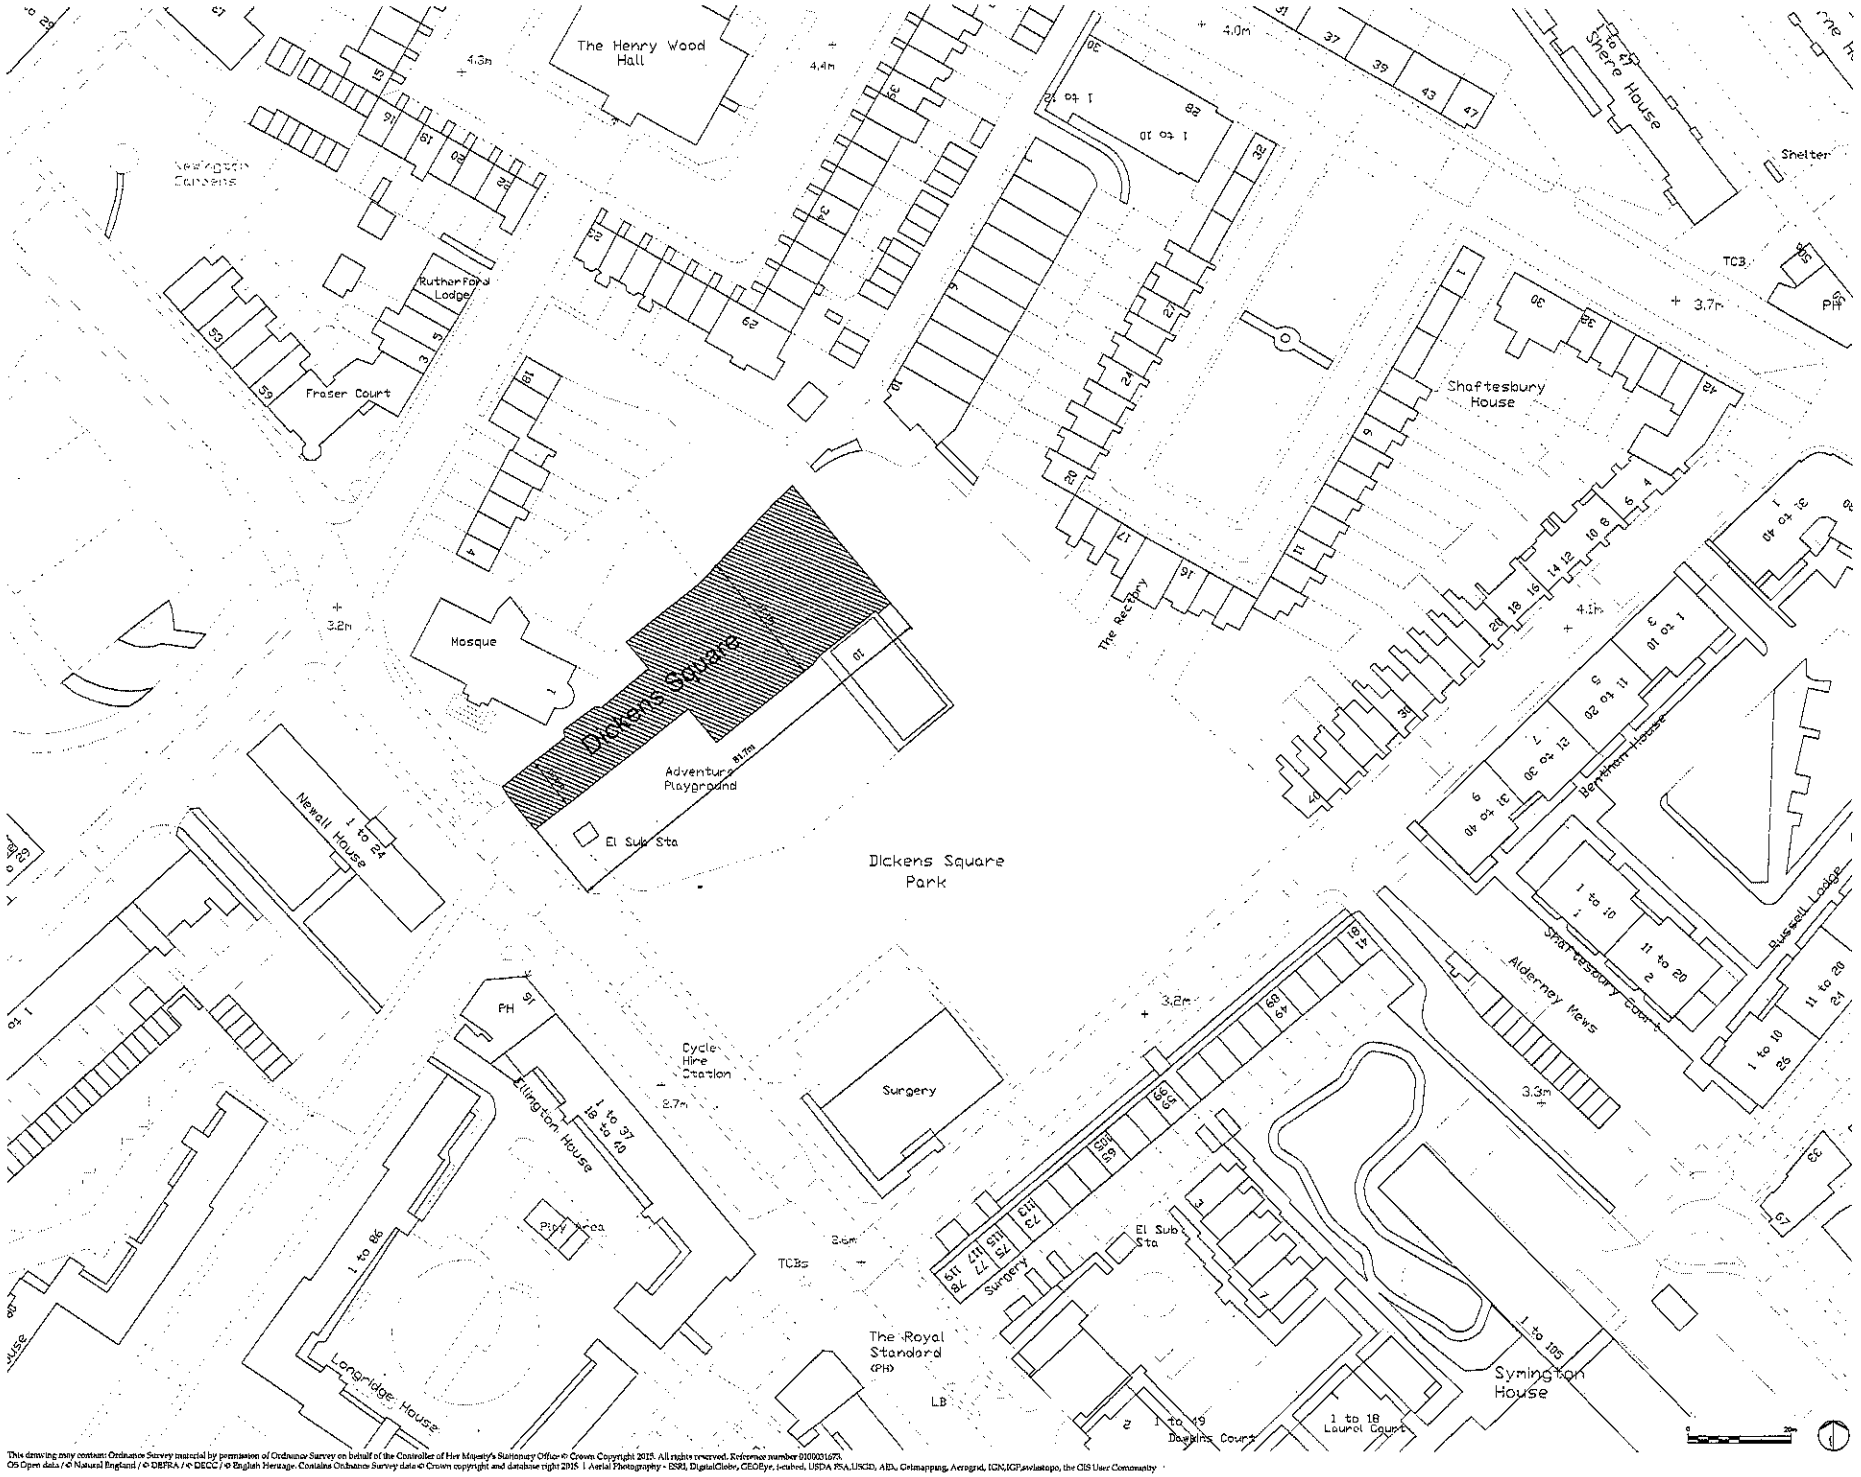


LEGEND

STOPPED UP SECTION

| REV. | DESCRIPTION | APP. DATE |
|---|---|---|
| A | STOPPED UP PLANS | SP 24/03/15 |

LDĀDESIGN

PROJECT TITLE
Dickens Square Park

DRAWING TITLE
EXISTING HIGHWAY SHOWING STOPPED UP PORTION

| | | | |
|---|---|---|---|
| ISSUED BY | London | T: 020 7467 1470 | |
| DATE | July'19 | DRAWN | SD |
| SCALE@A3 | 1:500 | CHECKED | SP |
| STATUS | Final | APPROVED | SP |

DWG. NO 6092_802

No dimensions are to be scaled from this drawing.
All dimensions are to be checked on site.
Area measurements for indicative purposes only.

© LDA Design Consulting Ltd. Quality Assured to BS EN ISO 9001:2008

Source: Ordnance Survey

This drawing may contain Ordnance Survey material by permission of Ordnance Survey on behalf of the Controller of Her Majesty's Stationery Office © Crown Copyright 2015. All rights reserved. Reference number 0100031673.
OS Open data / © Natural England / © DEFRA / © DECC / © English Heritage. Contains Ordnance Survey data © Crown copyright and database right 2015 | Aerial Photography - ESRI, DigitalGlobe, GEOEye, Earthstar Geographics, CNES/Airbus DS, USDA, USGS, AeroGRID, IGN, and the GIS User Community