ISO FULL BLEED A3 420 X 297 MM
PRINTED ON ___% POST-CONSUMER RECYCLED CONTENT PAPER

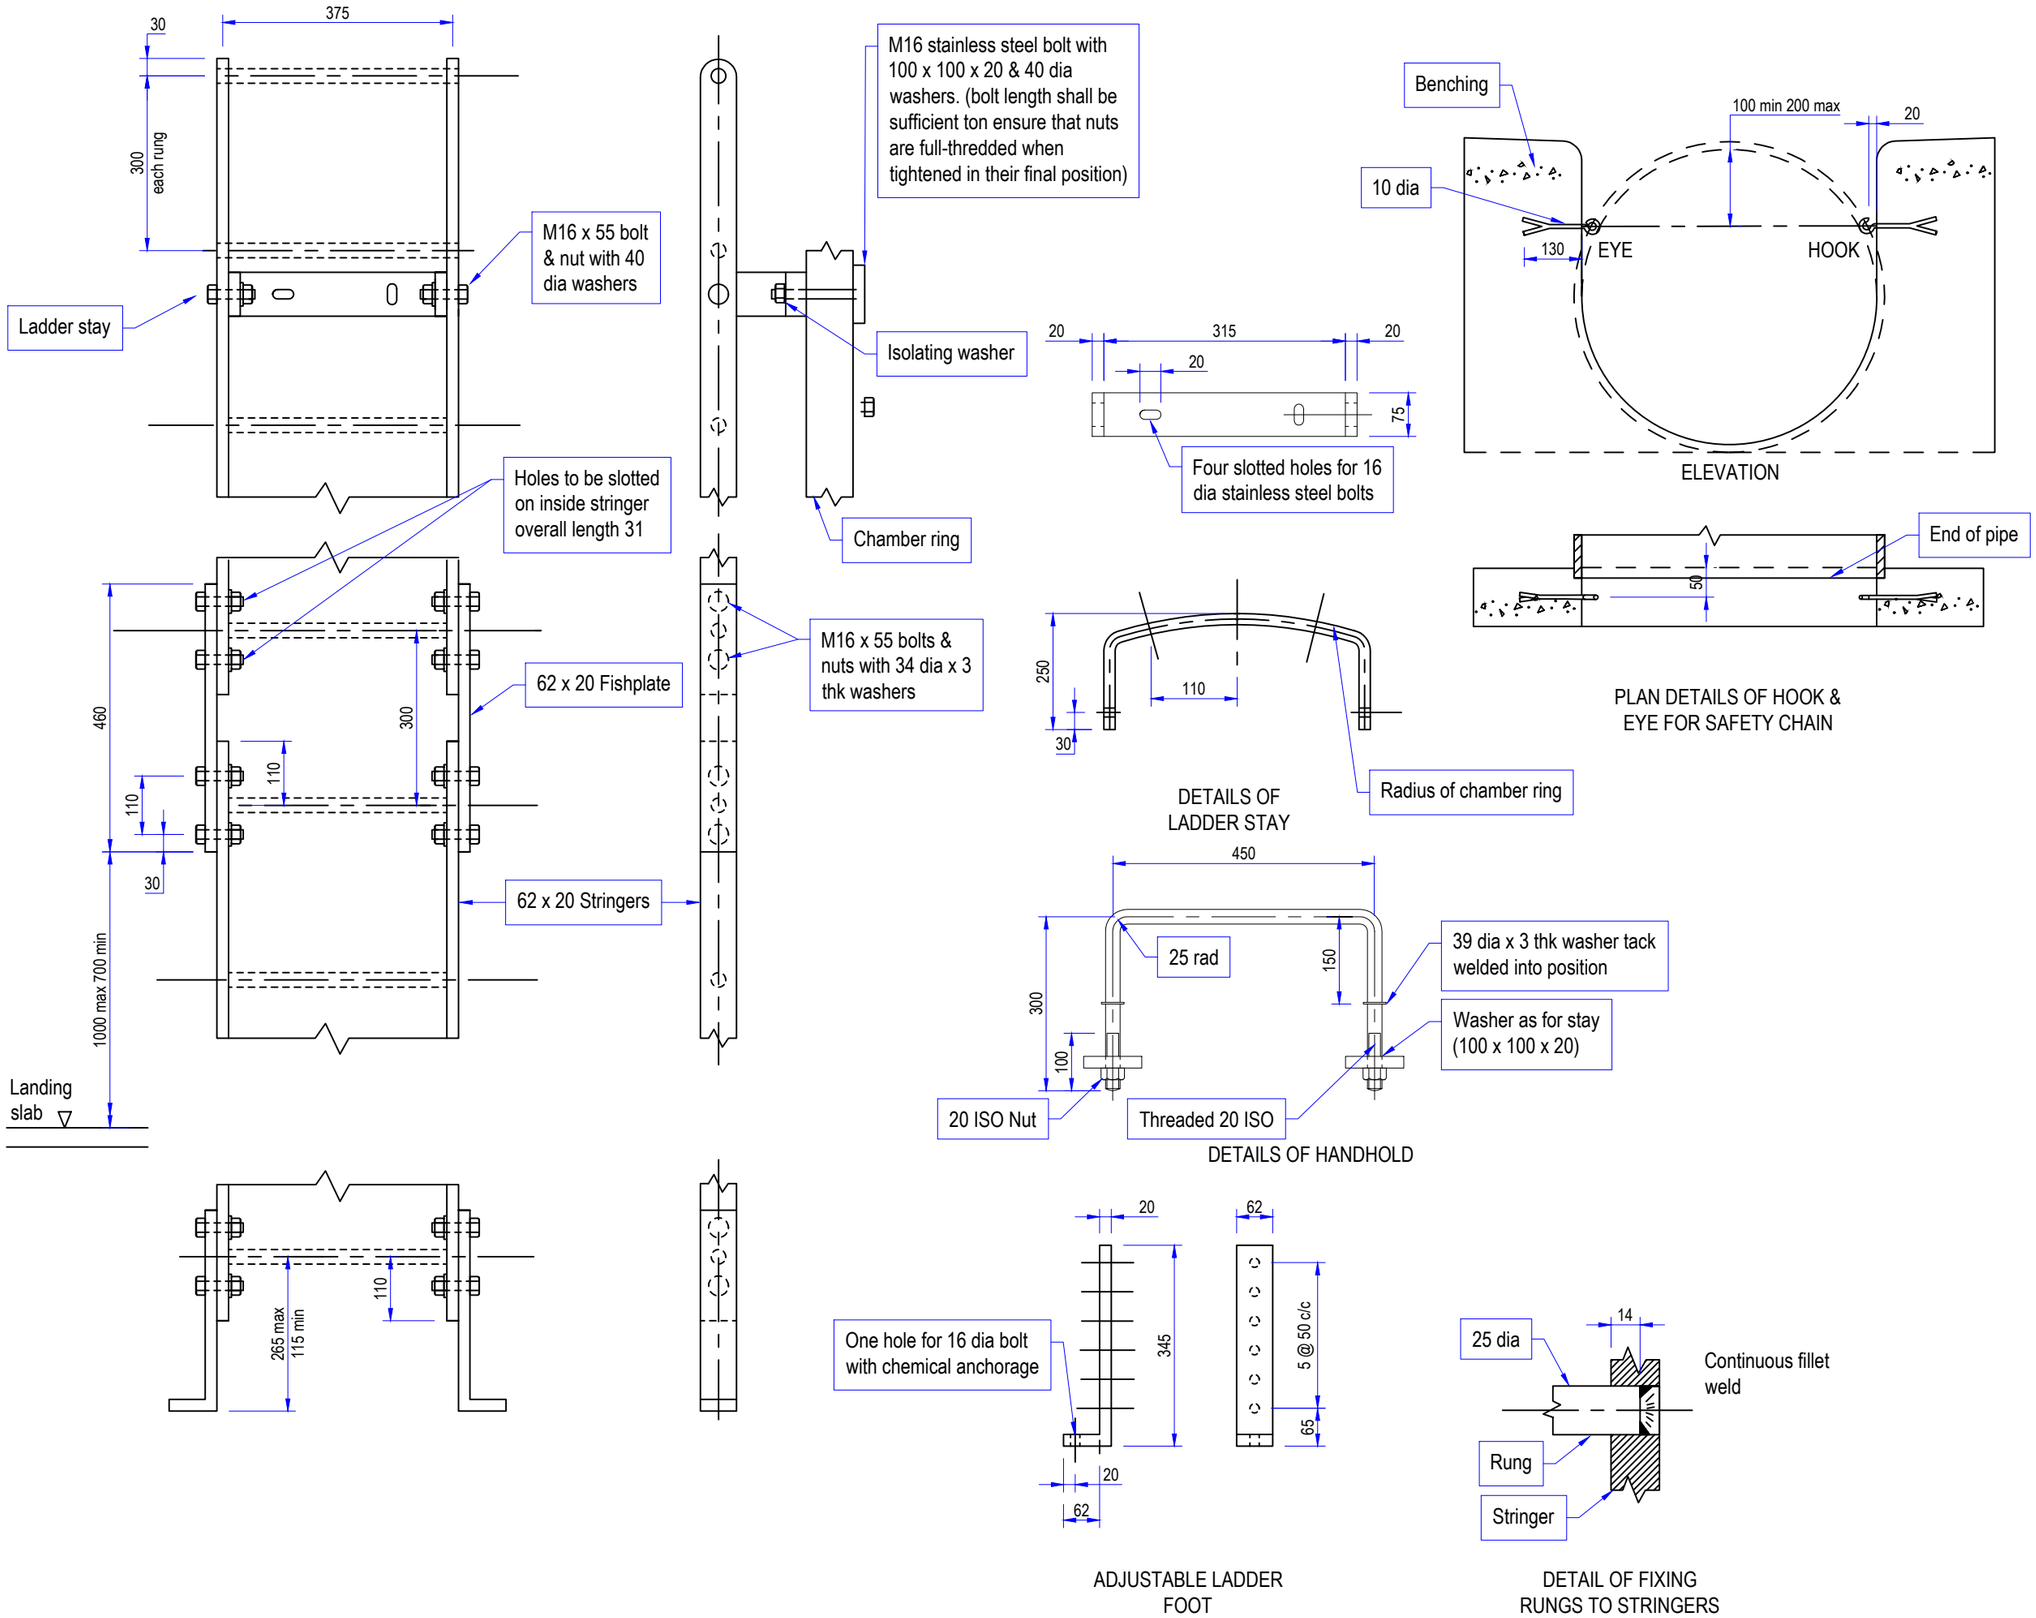

NOTES

1. All dimensions are in millimetres.
2. Unless otherwise stated, all fittings to be fabricated from steel to BS 970 : Part 1 and to be protected by hot dip galvanising in accordance with SHW Clause 1909.
3. Threaded components to be galvanised.
4. All welds are to be 6mm fillet welds.
5. Ladder to be fabricated in one length for Type 4 chambers
6. Chain hook & eye to be supplied with 10 dia. closed link chain of length to suit pipe dia.
7. Handhold at height 1500 max to invert 500 min to top of benching.
8. Stainless steel bolts, nuts and washers to BS EN 10088-1, designation 1.4401. Isolating washers shall be used between stainless steel bolts and galvanised fittings

REV	DATE	REVISION DESCRIPTION / DETAILS	DRN BY	CHKD BY	APRVD BY

Southwark Council
southwark.gov.uk
160 TOOLEY STREET LONDON SE1P 5LX

PROJECT: SOUTHWARK STREETSCAPE DESIGN MANUAL STANDARD DETAILS

TITLE: CHAMBER FITTINGS - LADDER, HANDHOLD AND SAFETY CHAIN

STATUS: DRAFT		DRAWN	SR
		DESIGNED	-
SCALE: N.T.S.		CHECKED	GL
		APPROVED	-
DRAWING NO: LBS/500/09		REV: R0	
DATE DRAWN: JULY 2017	DATE ISSUED: 19 Feb 2019		

S:\HIGHWAYS MAINTENANCE\SSDM\02-SSDM_CONTENT_ARCHIVE\REVISION OF SSDM\TECH DRW\SSTD DET AILS\SERIES 500\DRAINAGE & SERVICE DUCTS\DWG\LBS-500-09 CHAMBER FITTINGS - LADDER, HANDHOLD AND SAFETY CHAIN.DWG