ISO FULL BLEED A3 420 X 297 MM
PRINTED ON ___% POST-CONSUMER RECYCLED CONTENT PAPER

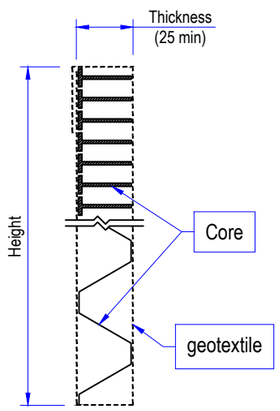

DRAIN TYPE 5

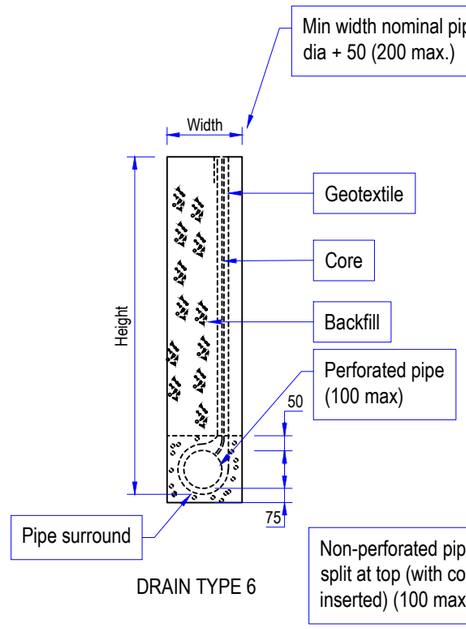

DRAIN TYPE 6

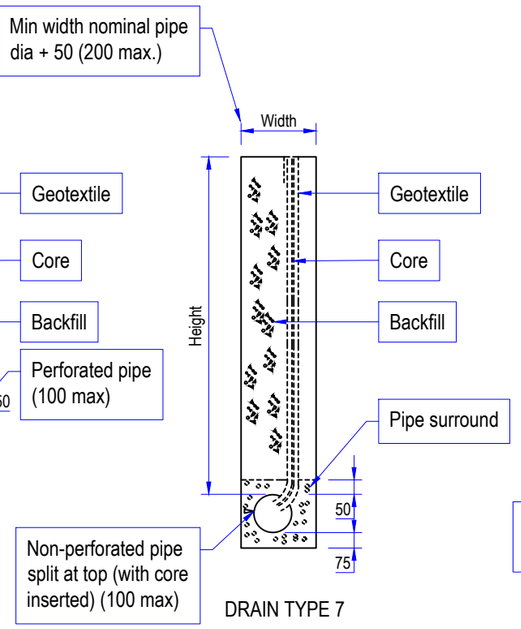

DRAIN TYPE 7

FIN DRAINS
Drain types 5, 6 and 7

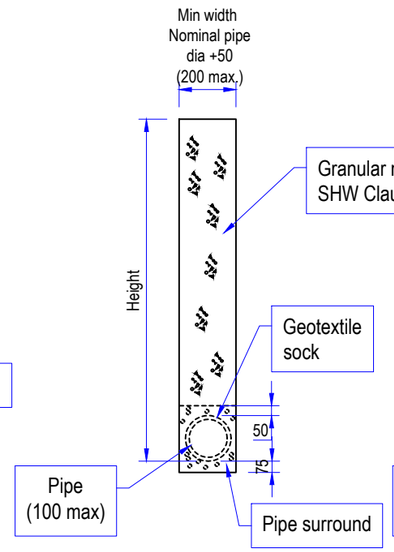

DRAIN TYPE 8

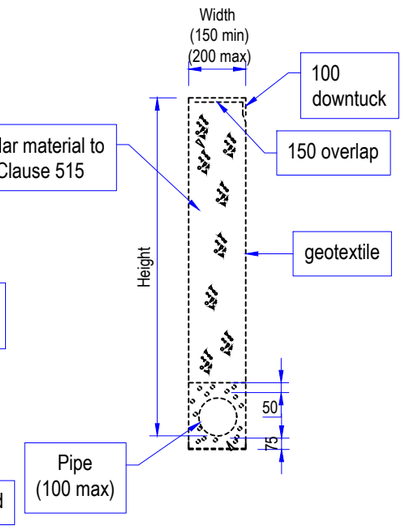

DRAIN TYPE 9

NARROW FILTER DRAINS
Drain types 8 and 9

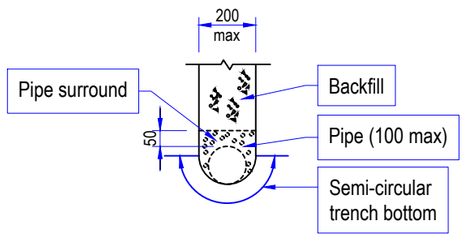

ALTERNATIVE TRENCH SHAPE
For drain types 6, 7, 8 and 9

NOTES

1. ALL DIMENSIONS ARE IN MILLIMETERS.
2. The surround material and backfill to the pipes of drain types 6 and 7 shall comply with SHW Clause 514. The surround material to pipes of drain types 8 and 9 shall be the granular material used as infill to the drian.

REV	DATE	REVISION DESCRIPTION / DETAILS	DRN BY	CHKD BY	APRVD BY

Southwark Council
southwark.gov.uk
160 TOOLEY STREET LONDON SE1P 5LX

PROJECT:
SOUTHWARK STREETSCAPE
DESIGN MANUAL
STANDARD DETAILS

TITLE:
EDGE OF PAVEMENT DRAINS - FIN
DRAINS AND NARROW FILTER DRAINS

STATUS: DRAFT		DRAWN	SR
		DESIGNED	-
SCALE: N.T.S.		CHECKED	GL
		APPROVED	-
DRAWING NO: LBS/500/17		REV: R0	
DATE DRAWN: JULY 2017	DATE ISSUED: 19 Feb 2019		

S:\HIGHWAYS MAINTENANCE\SSDM\02-SSDM_CONTENT_ARCHIVE\REVISION OF SSDM\TECH DRWG\STD DETAILS\SERIES 500 DRAINAGE & SERVICE DUCTS\DWG\LBS-500-17 EDGE OF PAVEMENT DRAINS - FIN DRAINS.DWG